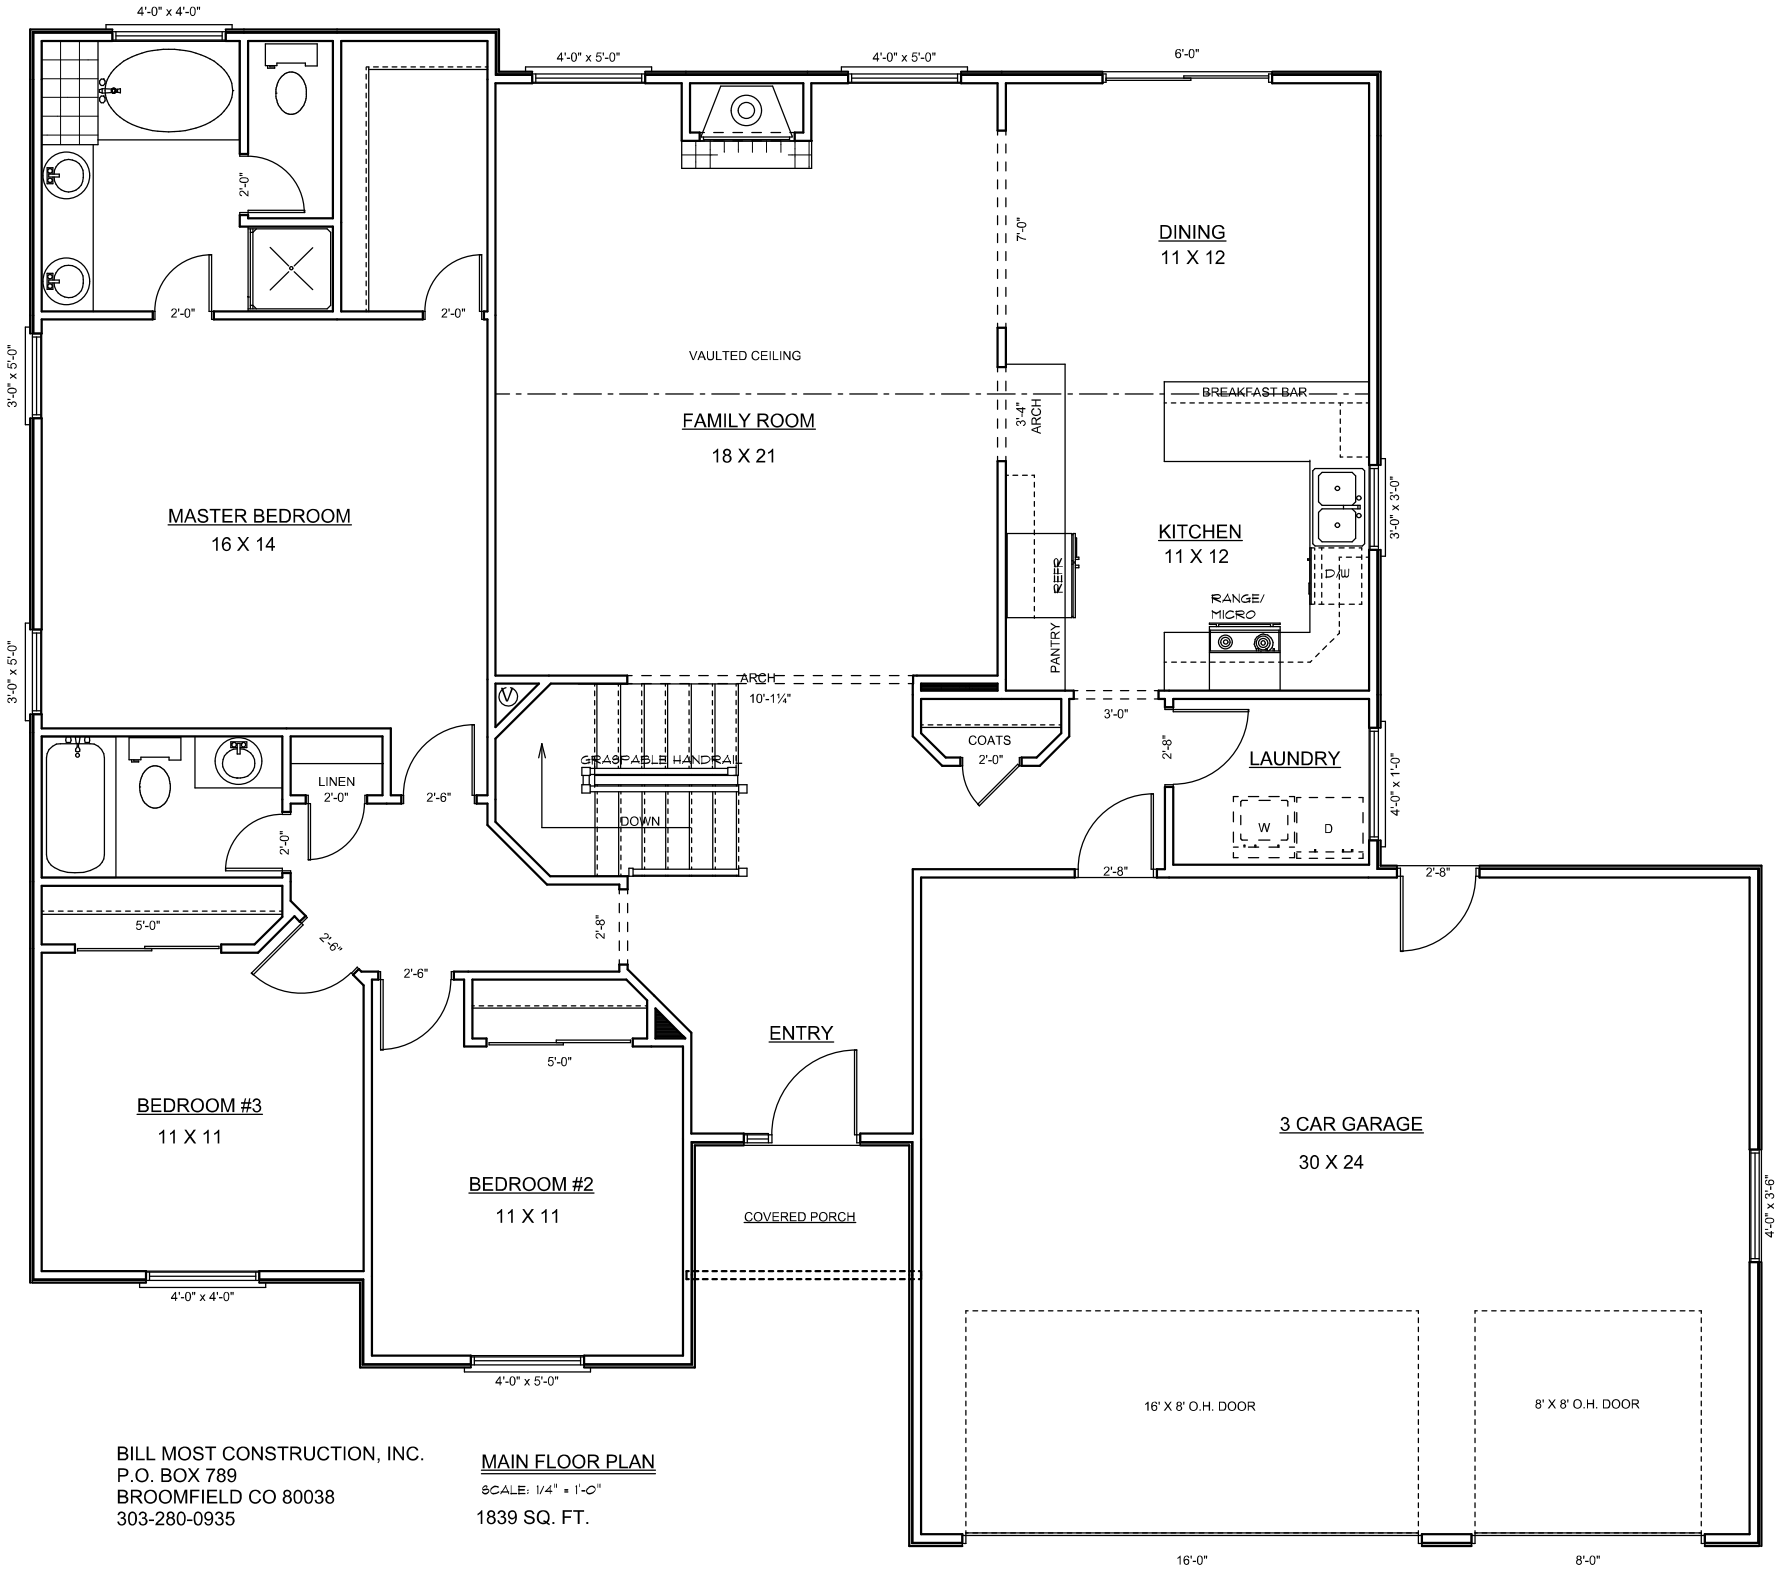

BILL MOST CONSTRUCTION, INC.
P.O. BOX 789
BROOMFIELD CO 80038
303-280-0935

MAIN FLOOR PLAN

SCALE: 1/4" = 1'-0"

1839 SQ. FT.